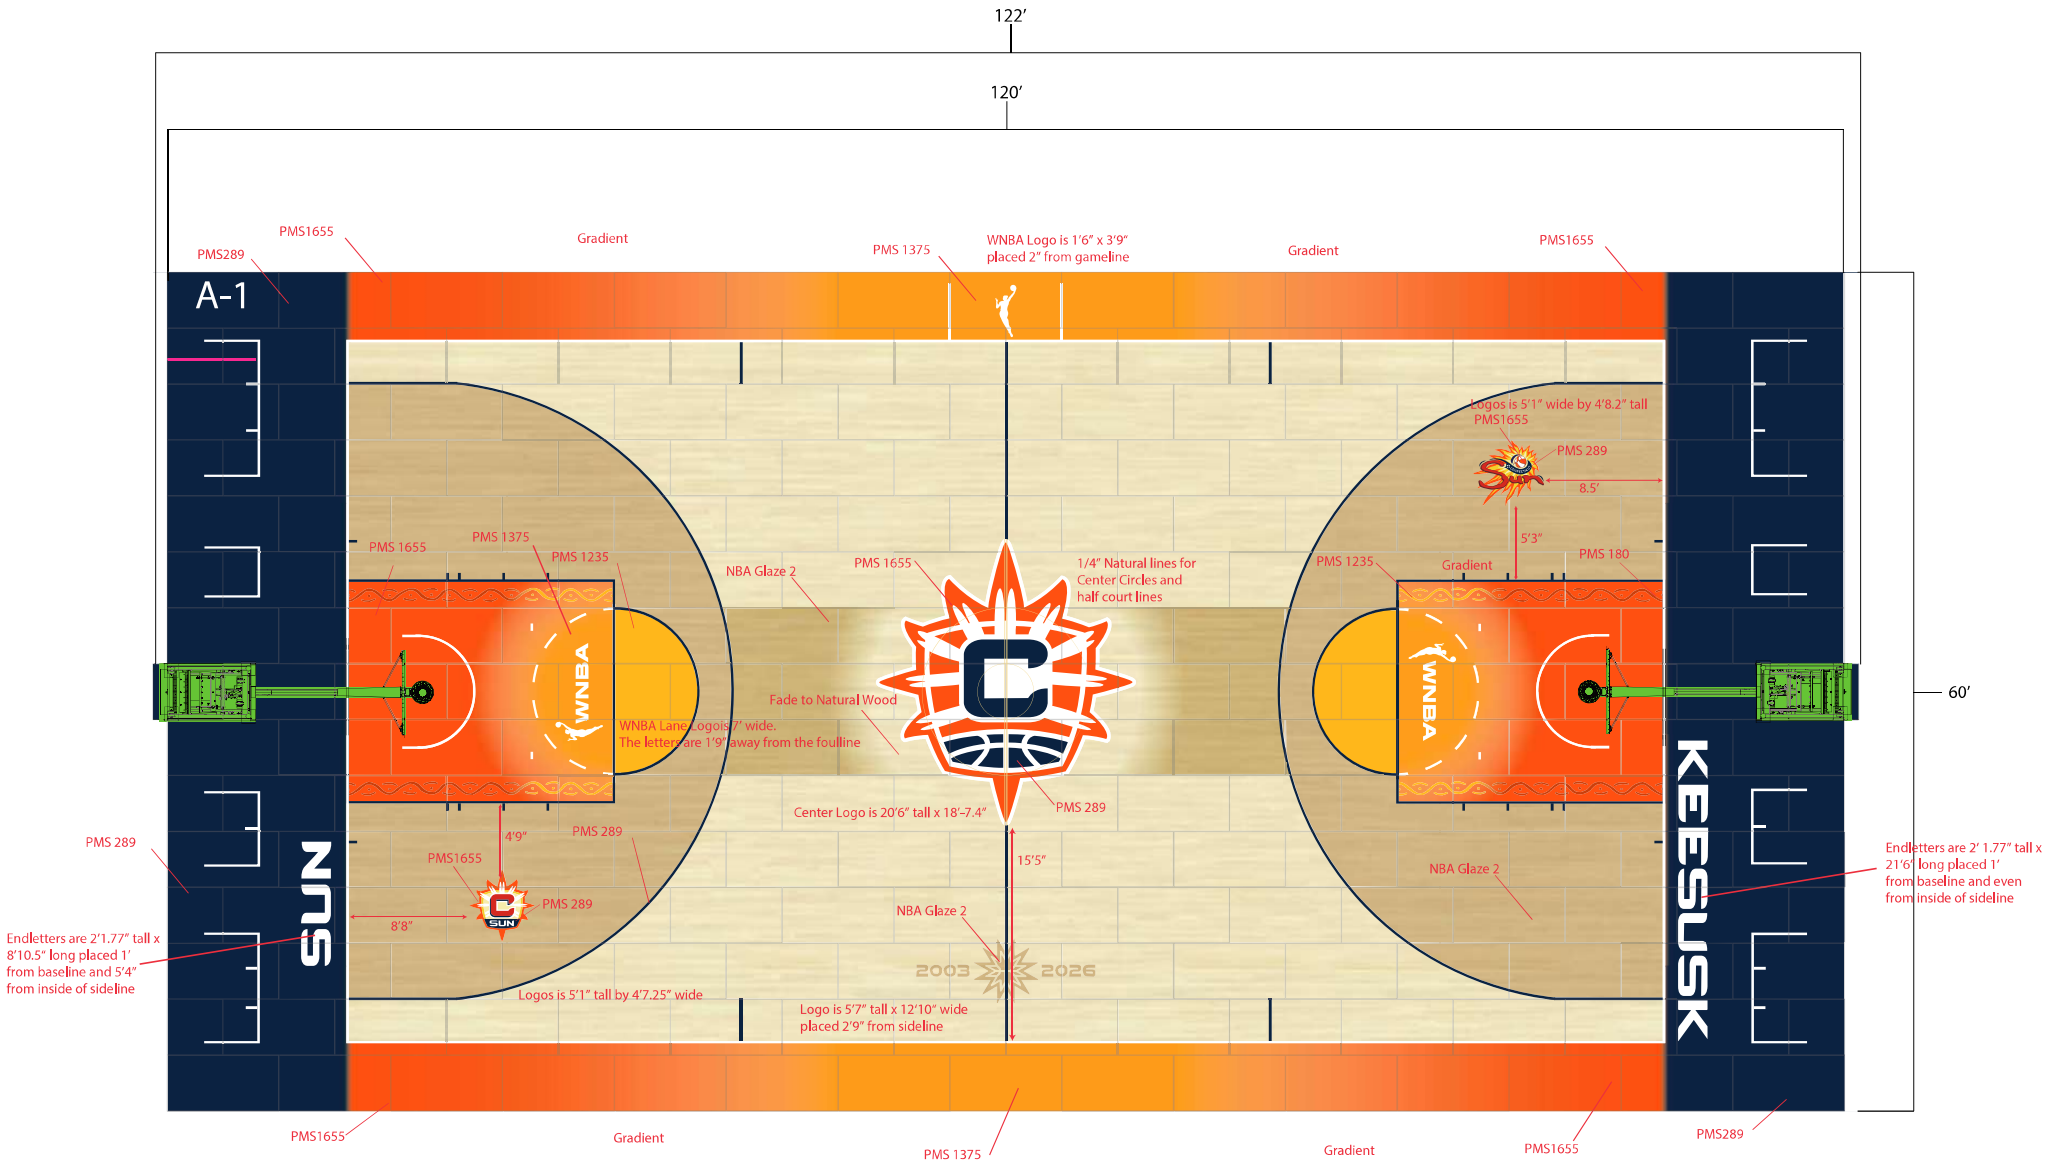


PROJECT INFO

NAME:	Connecticut Sun
CUSTOMER:	Connecticut Sun
DIMENSIONS:	60′x 120′
FLOORING:	2 1/2″ Maple 2nd Btr
SET-UP:	Corner
HARDWARE:	Drop Pin
RESILIENCE:	All-Star Plus

SEALER:	Bona DTS
FINISH:	Bona Water Based
CARTS:	
RAMPS:	2
EXTRA PANELS:	0
VOLLEYBALL INSERTS:	0

COLOR* SELECTION

- PMS# 289 Color Formula
- PMS# 1655 Color Formula
- PMS# White Color Formula
- PMS 1235 Color Formula
- PMS 1375 Color Formula
- PMS 187 Color Formula
- NBA Glaze 2 Color Formula
- PMS# 180 Color Formula
- PMS# 1817 Color Formula
- PMS# 123 Color Formula
- PMS 123 with 40% White added Color Formula

*Colors may vary from printer to printer and screen to screen. Please refer to samples for best color match.

APPROVAL

DRAWING VERSION:	Drawing 3/10/26
DRAWING CREATED BY:	John Puening
DRAWING APPROVED BY:	